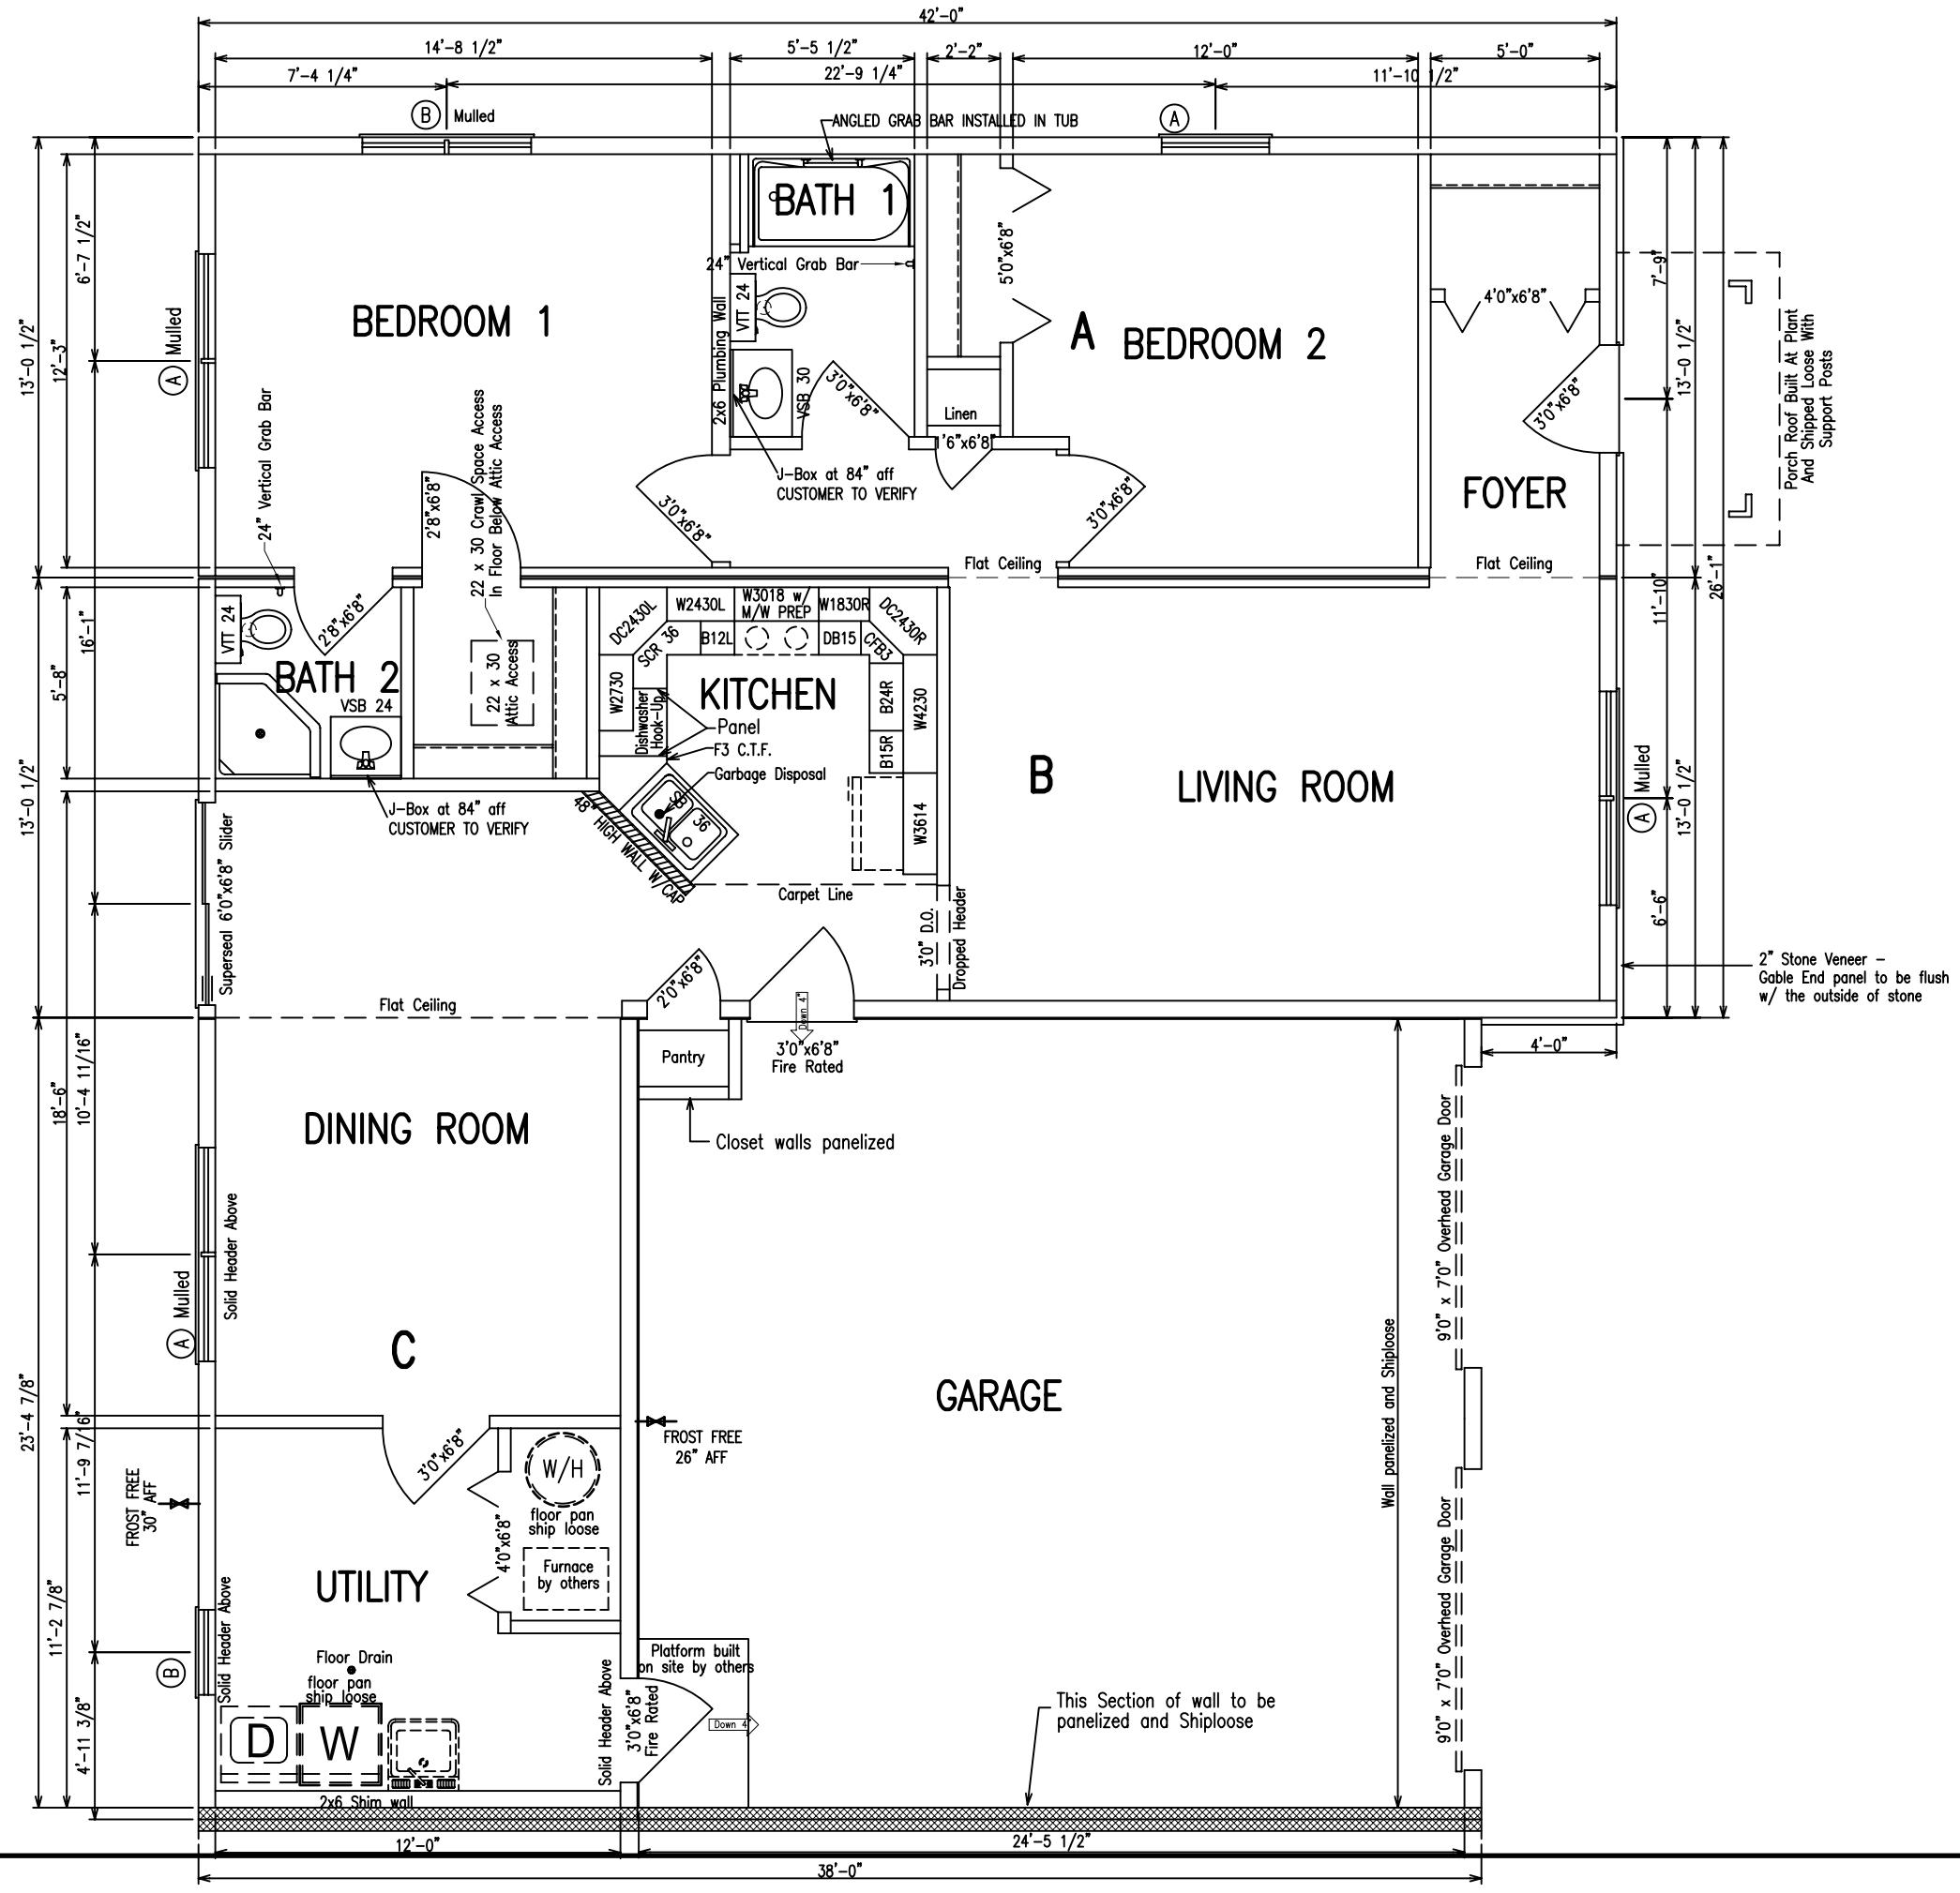


| Revisions | |
|---|---|
| 3-16-04 | RAC |

SN04974(1)

Note:
These drawings have been reviewed by the Engineering department and are hereby released to the manufacturing plant for production.

2 Bath Option, 2 Car Garage

| | | |
|---|---|---|
| SCALE: 3/16"=1'-0" | DATE: 12-19-03 | DRAWN BY: J.P. |
| REVISION: 3-12-04 | PRODUCTION BY: RAC | |
| QUOTE #: Q1553 | | |
| BUILDER: Senior Living | | |
| DELIVERY LOC: PA | | |
| CUSTOMER: CROSIER | | |

STRUCTURAL MODULARS INC.
(814) 764-5555
P.O. BOX 607 CLARION, PA. 16214
(814)764-5555

© copyright 2004 Structural Modulars, Inc.